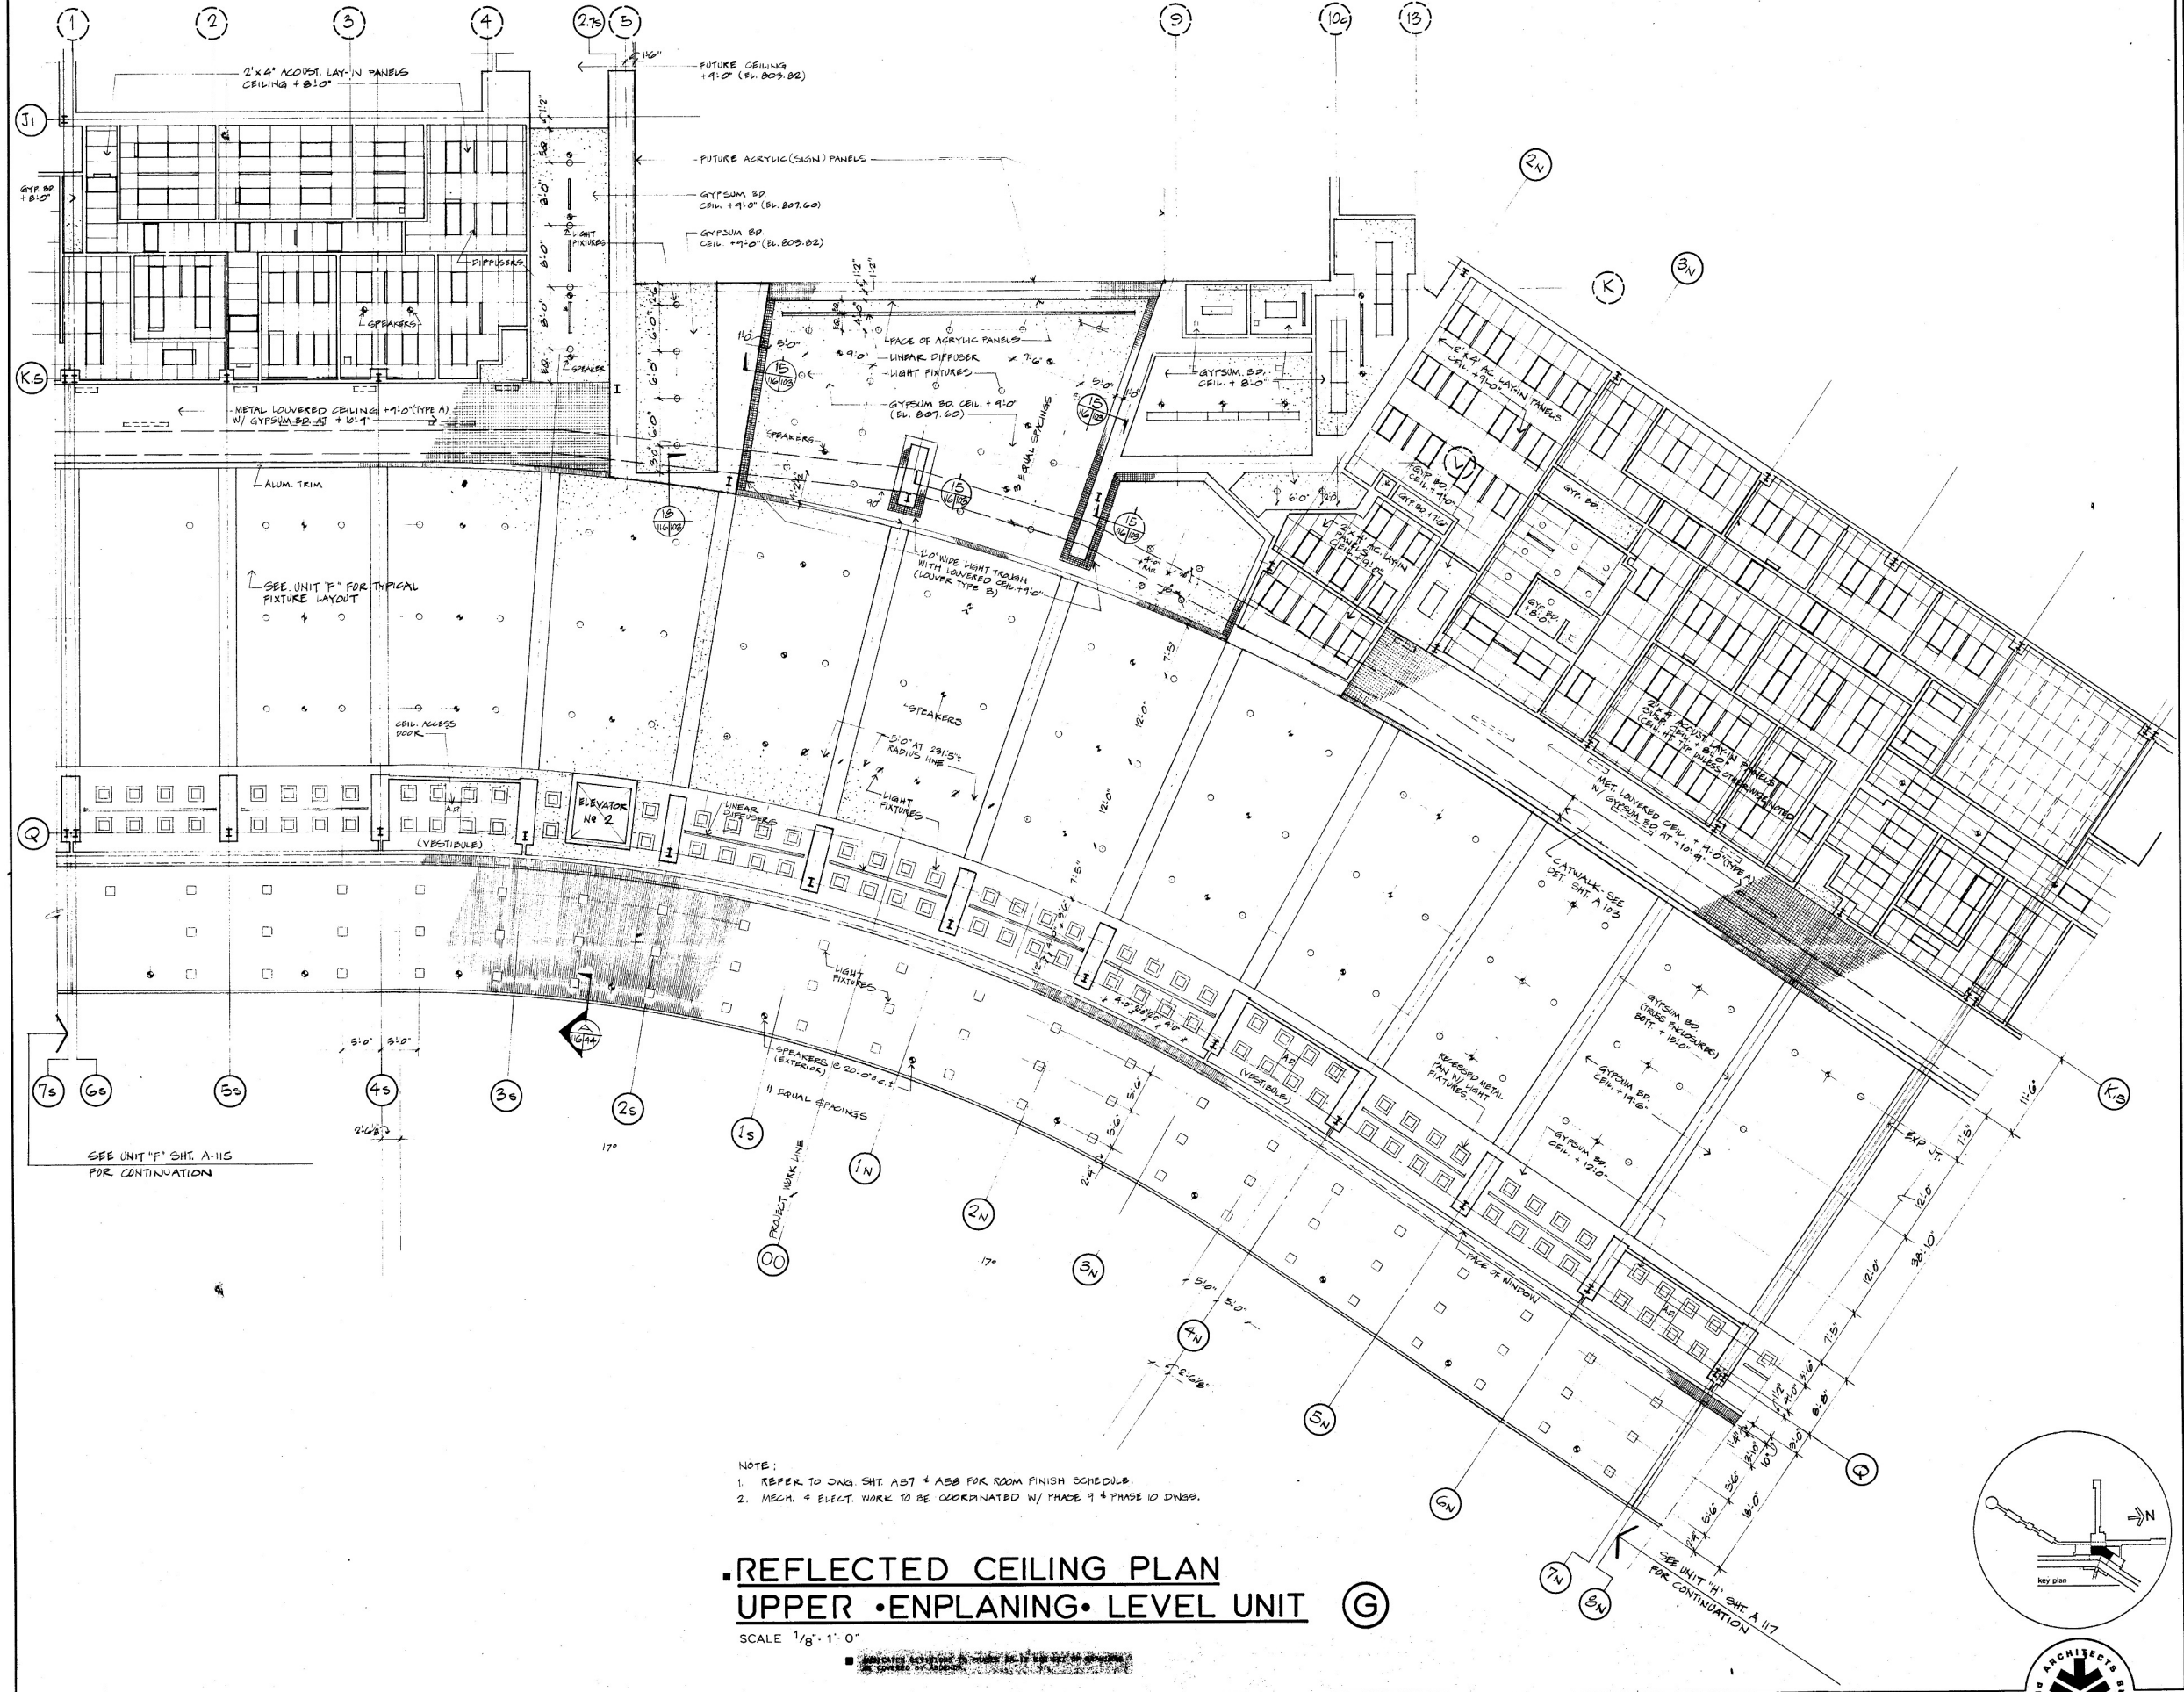

NOTE:
1. REFER TO DWG. SHT. A57 & A58 FOR ROOM FINISH SCHEDULE.
2. MECH. & ELECT. WORK TO BE COORDINATED W/ PHASE 9 & PHASE 10 DWGS.

REFLECTED CEILING PLAN
UPPER •ENPLANING• LEVEL UNIT (G)

SCALE 1/8" = 1'-0"

10-31-75 C.M. EST.
2-4-76 For Bid.
3-1-76 FOR BIDS PER ADDENDUM #3

NOTICE

THIS ARCHITECTURAL AND ENGINEERING DRAWING IS GIVEN IN CONFIDENCE. NO USE OR DISSEMINATION MAY BE MADE WITHOUT PRIOR WRITTEN CONSENT OF THE ARCHITECT. ALL COMMON LAW RIGHTS OF COPYRIGHT AND OTHERWISE ARE HEREBY SPECIFICALLY RESERVED.

RLB JOB NO. 00875PF

STATE OF OHIO RICHARD L. BOWEN 3109 REGISTERED ARCHITECT

collector, north and south terminal buildings
cleveland hopkins international airport
terminal expansion

CHECKED BY
DRAWN BY MO

A116

RICHARD L BOWEN and ASSOCIATES INC.
ARCHITECTS PLANNERS ENGINEERS
CLEVELAND, OHIO
FORT LAUDERDALE, FLORIDA
PARIS, FRANCE

A-124